



LGID: 'Western Grandstand'

ANNEXURE 2 - BUILDING DESIGN ELEVATIONS


Elevations

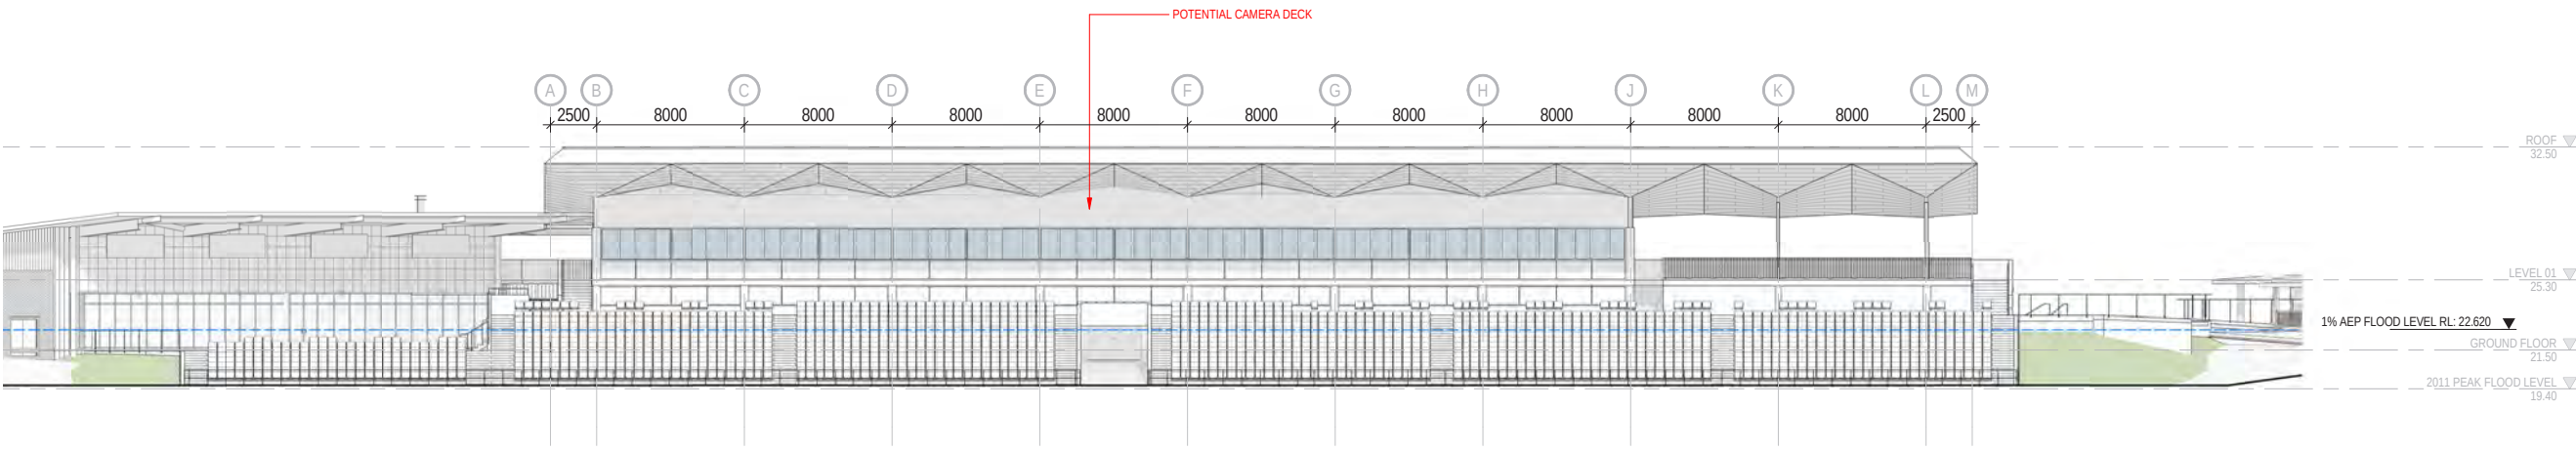


East Elevation

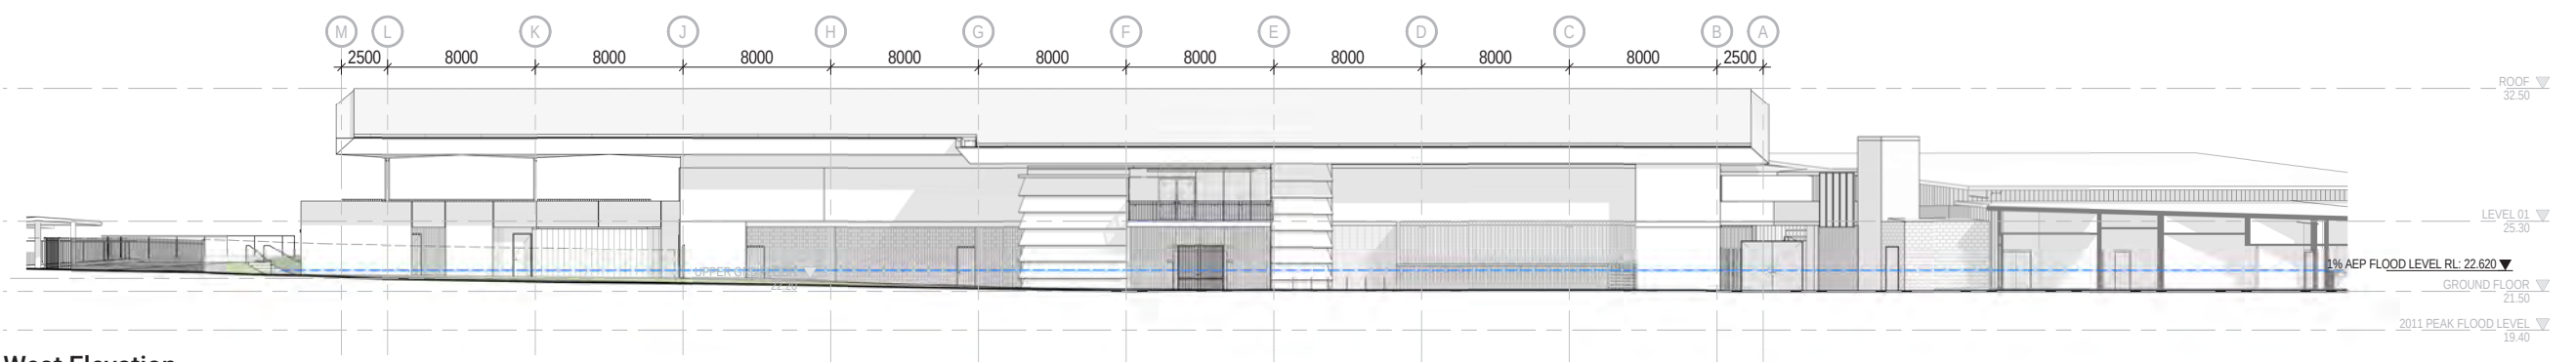

West Elevation

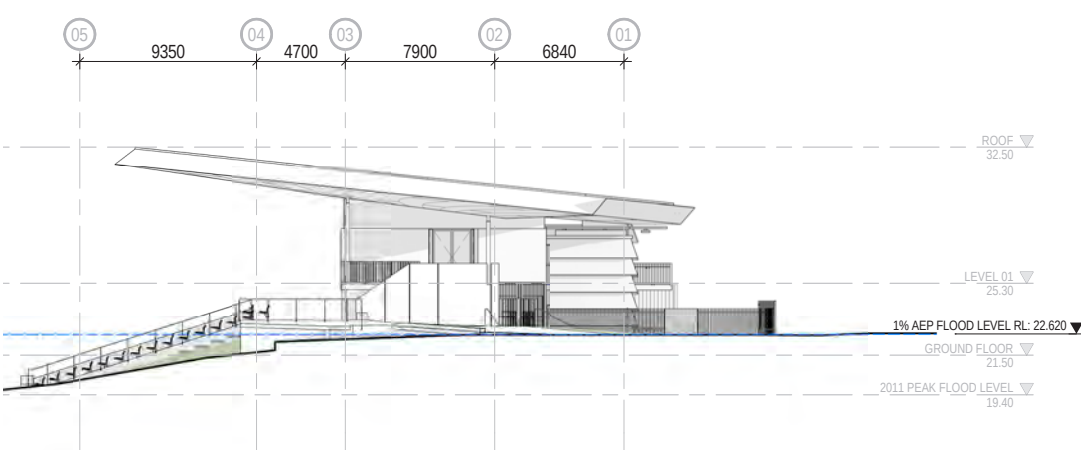

North Elevation

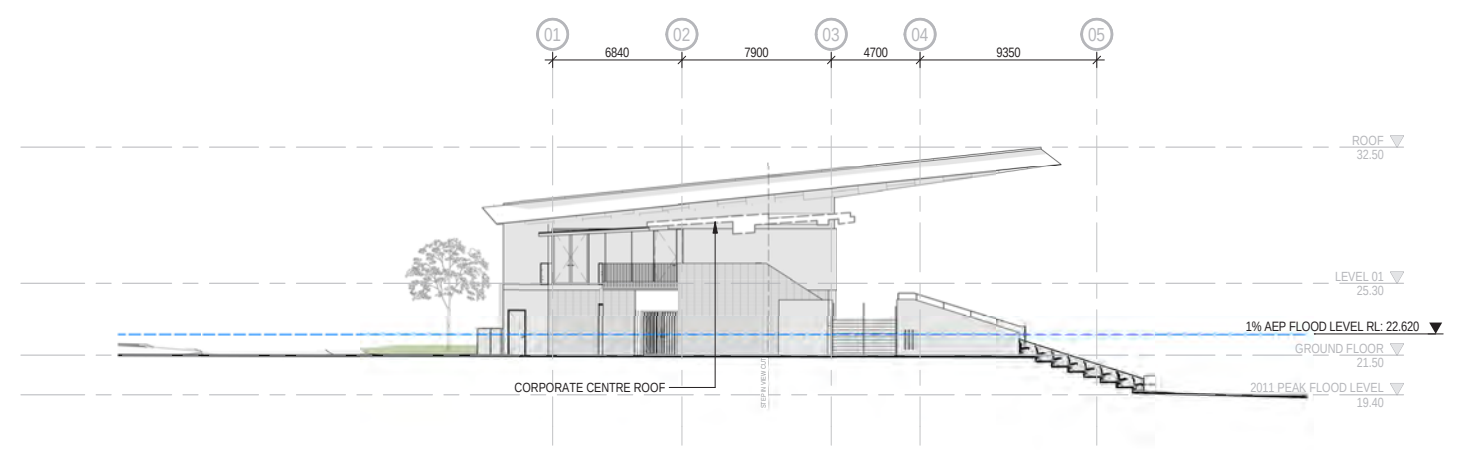

South Elevation


Aerial Visualisation from South



Visualisation from Main Field



Visualisation from Main Field

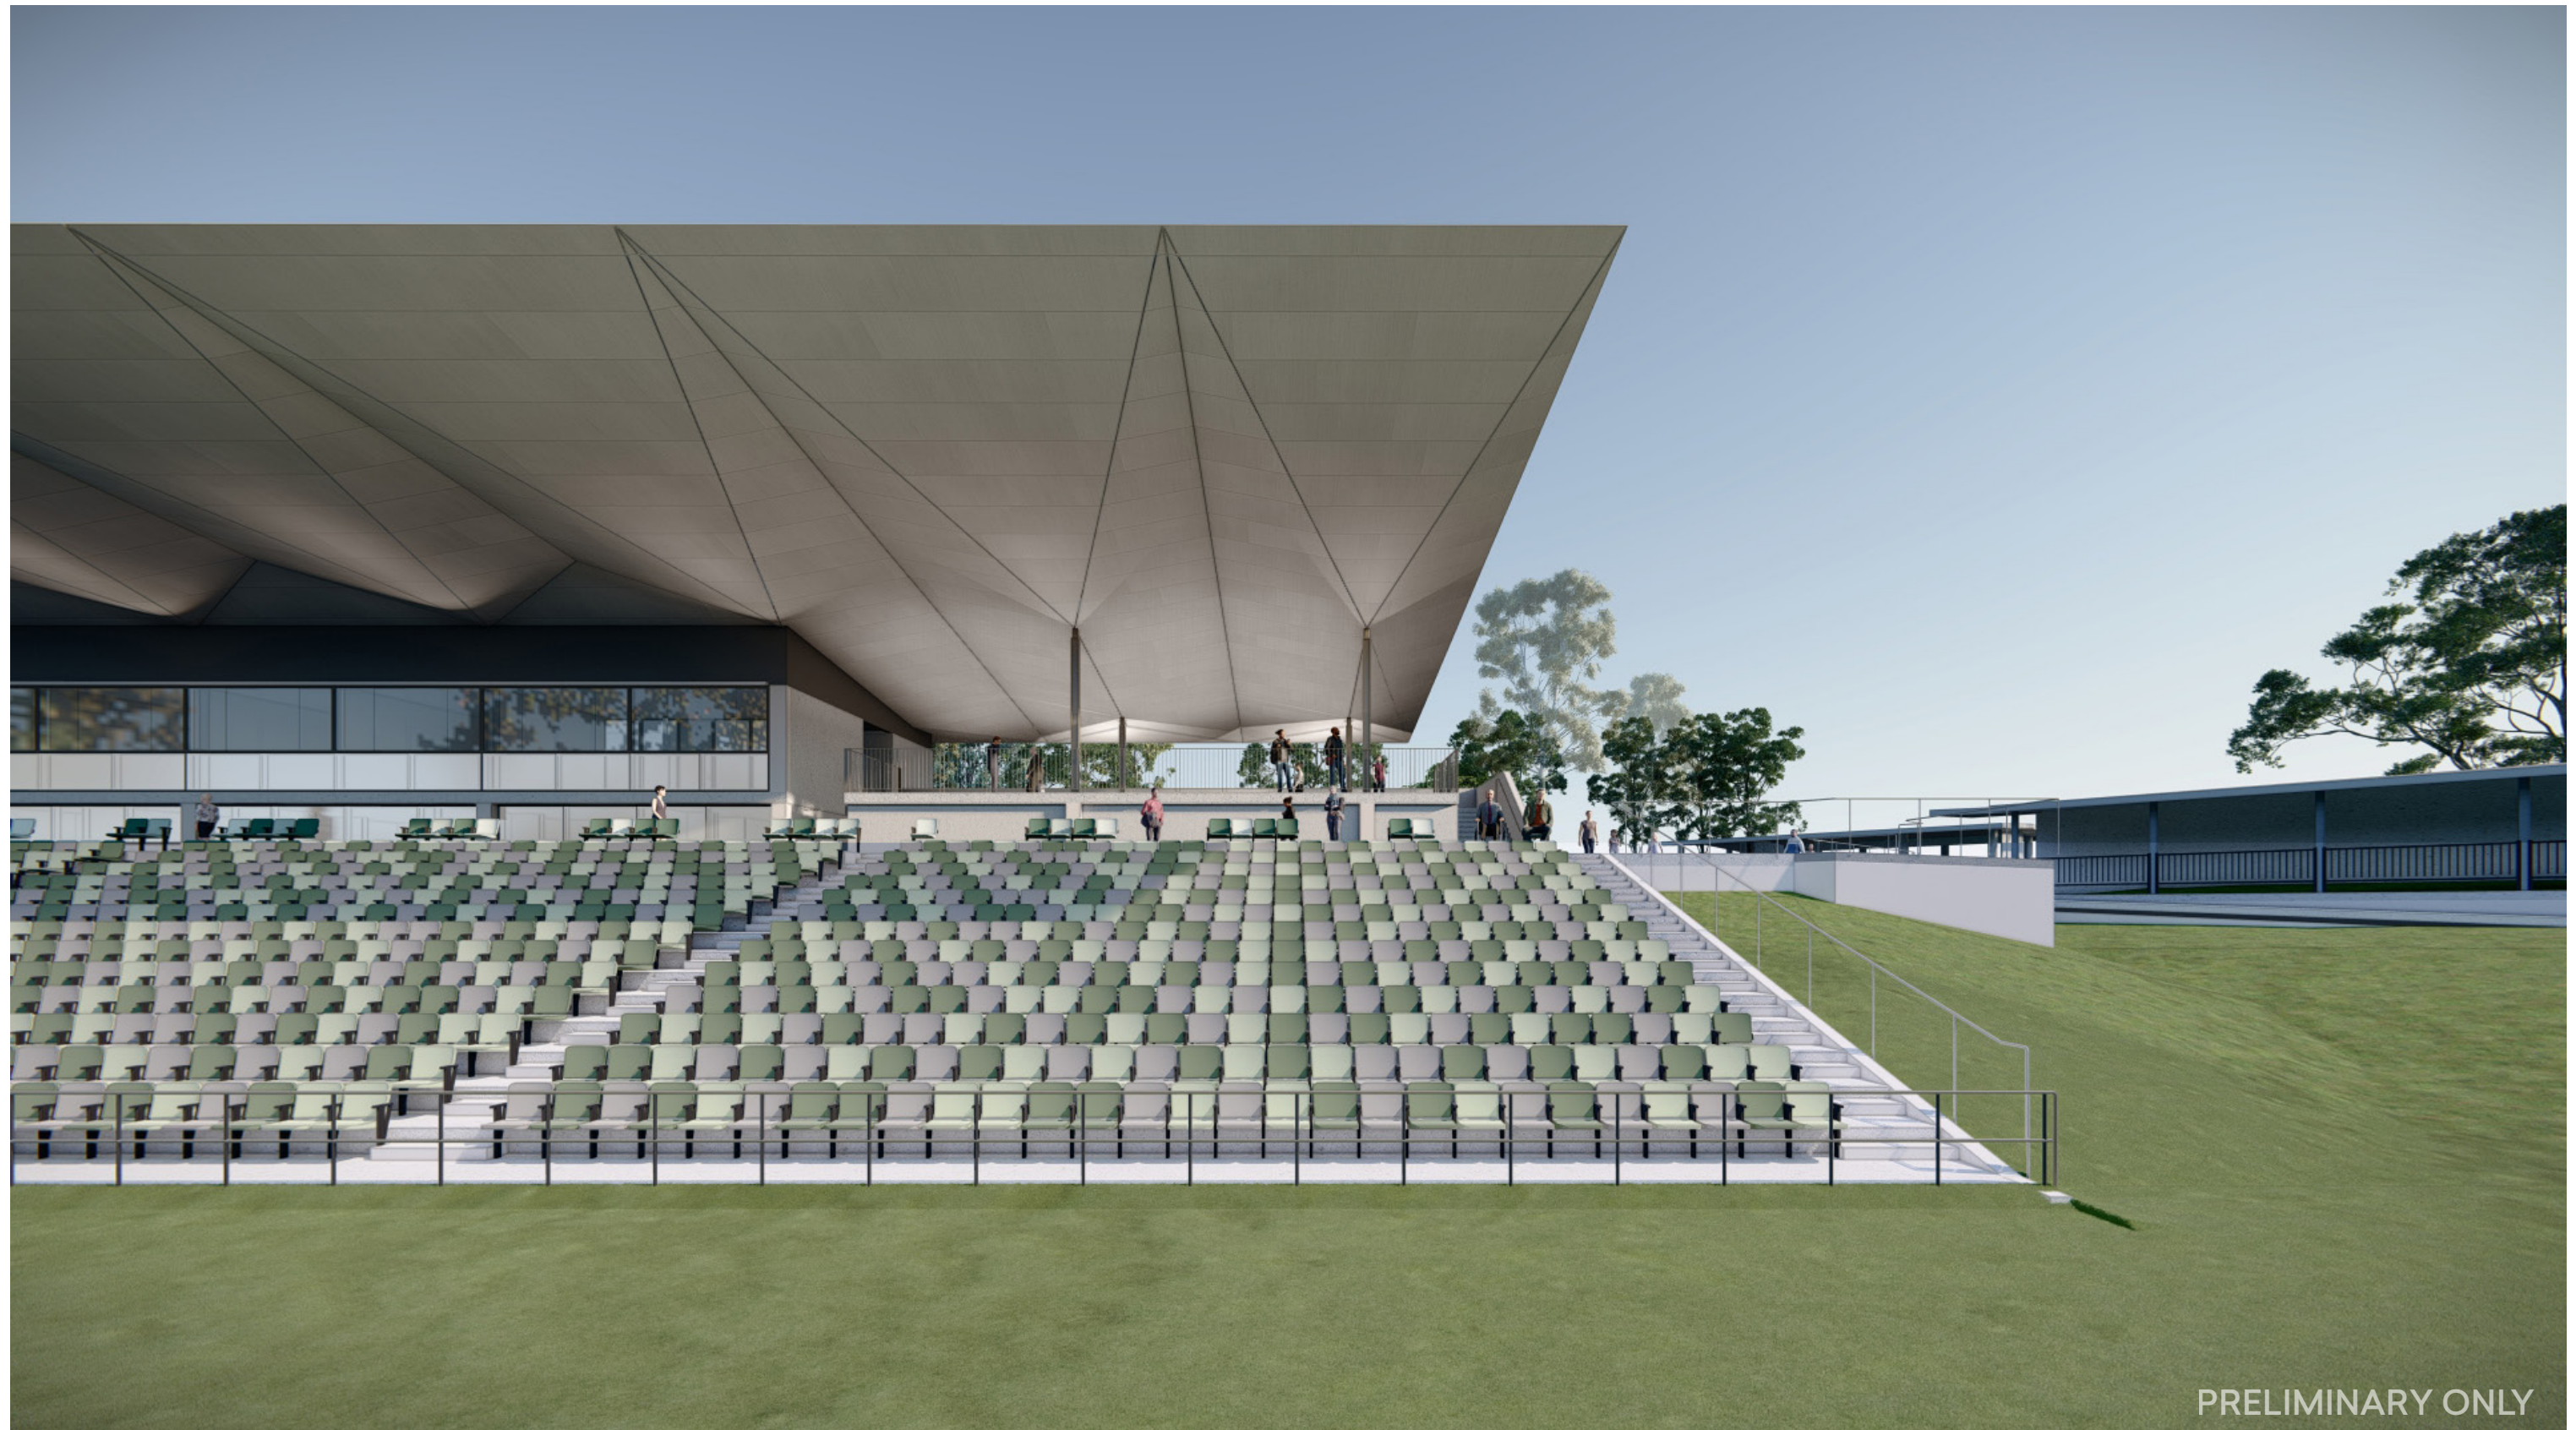

PRELIMINARY ONLY

Visualisation from Plaza

